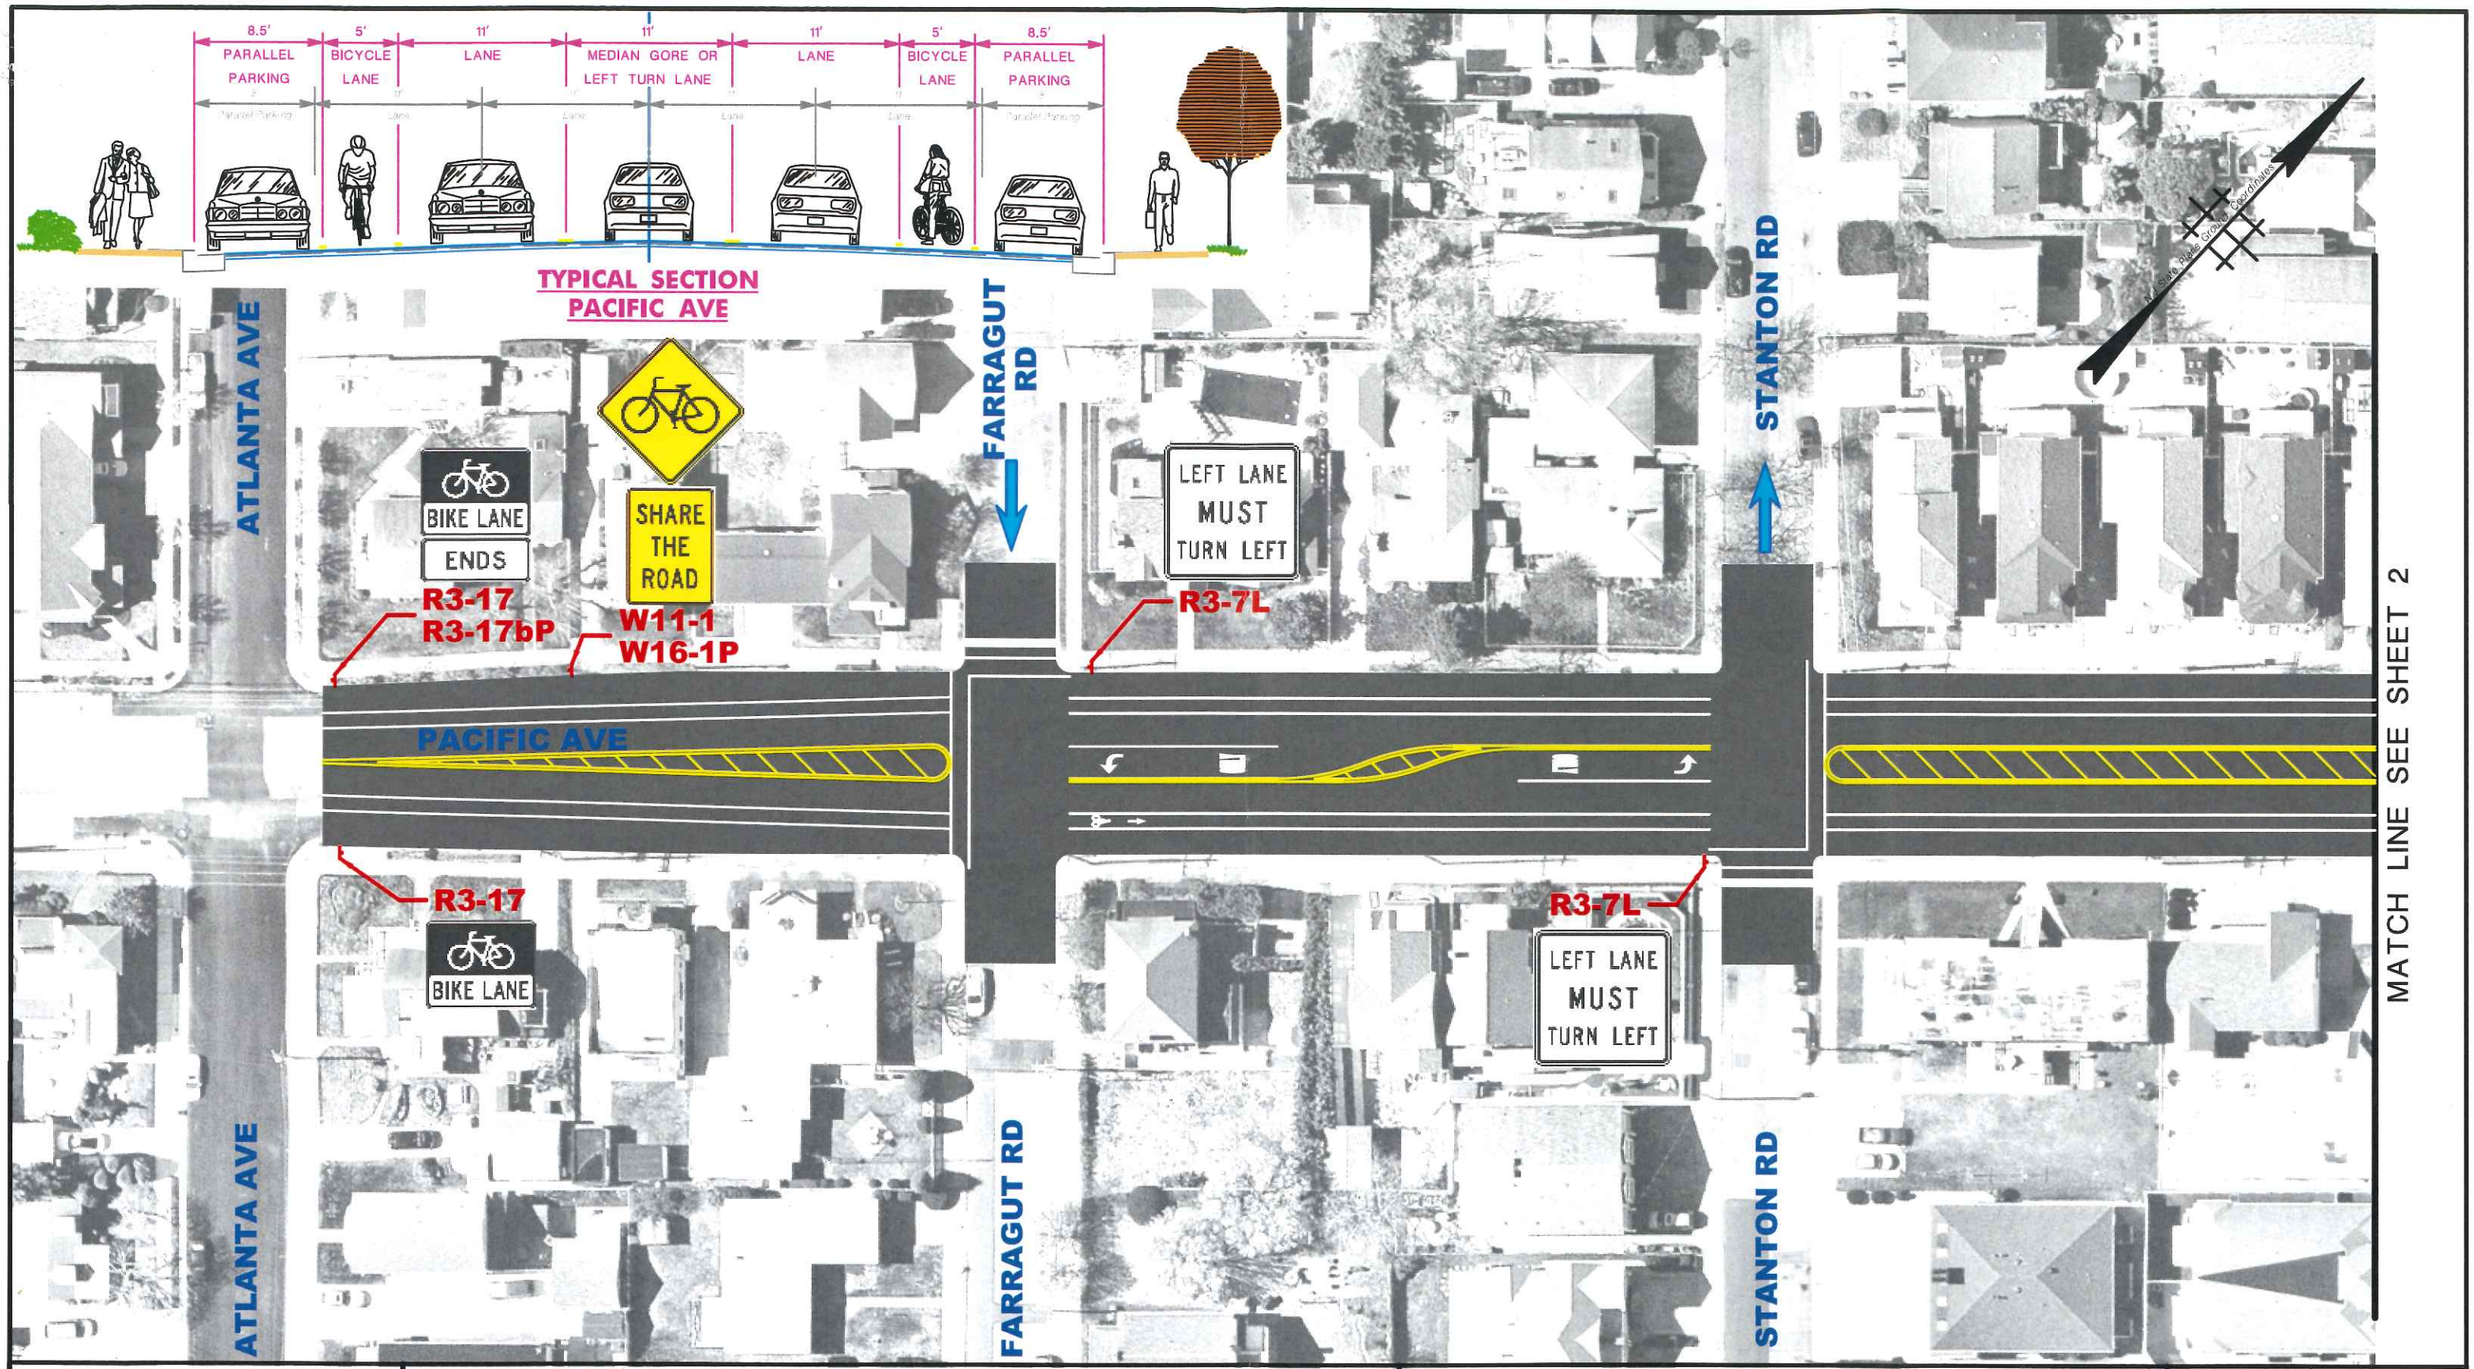

0 50' 100'

GRAPHIC SCALE

RBA
An NV5 Company

7 Campus Drive, Suite 300
Parsippany, New Jersey 07054-4404
Telephone (973) 946-5600 Fax (973) 984-5421
Certification of Authorization No. 24GA27930500

PACIFIC AVENUE
WILDWOOD CREST
STRIPING CONCEPT PLANS

BOROUGH OF WILDWOOD CREST | CAPE MAY COUNTY | NEW JERSEY

PROJECT NO 0000063	DATE 10/2016
DRAWN BY JWC	DESIGNED BY JO
SCALE 1"=50'	CHECKED BY JF
SHEET NO. 1 of 8	

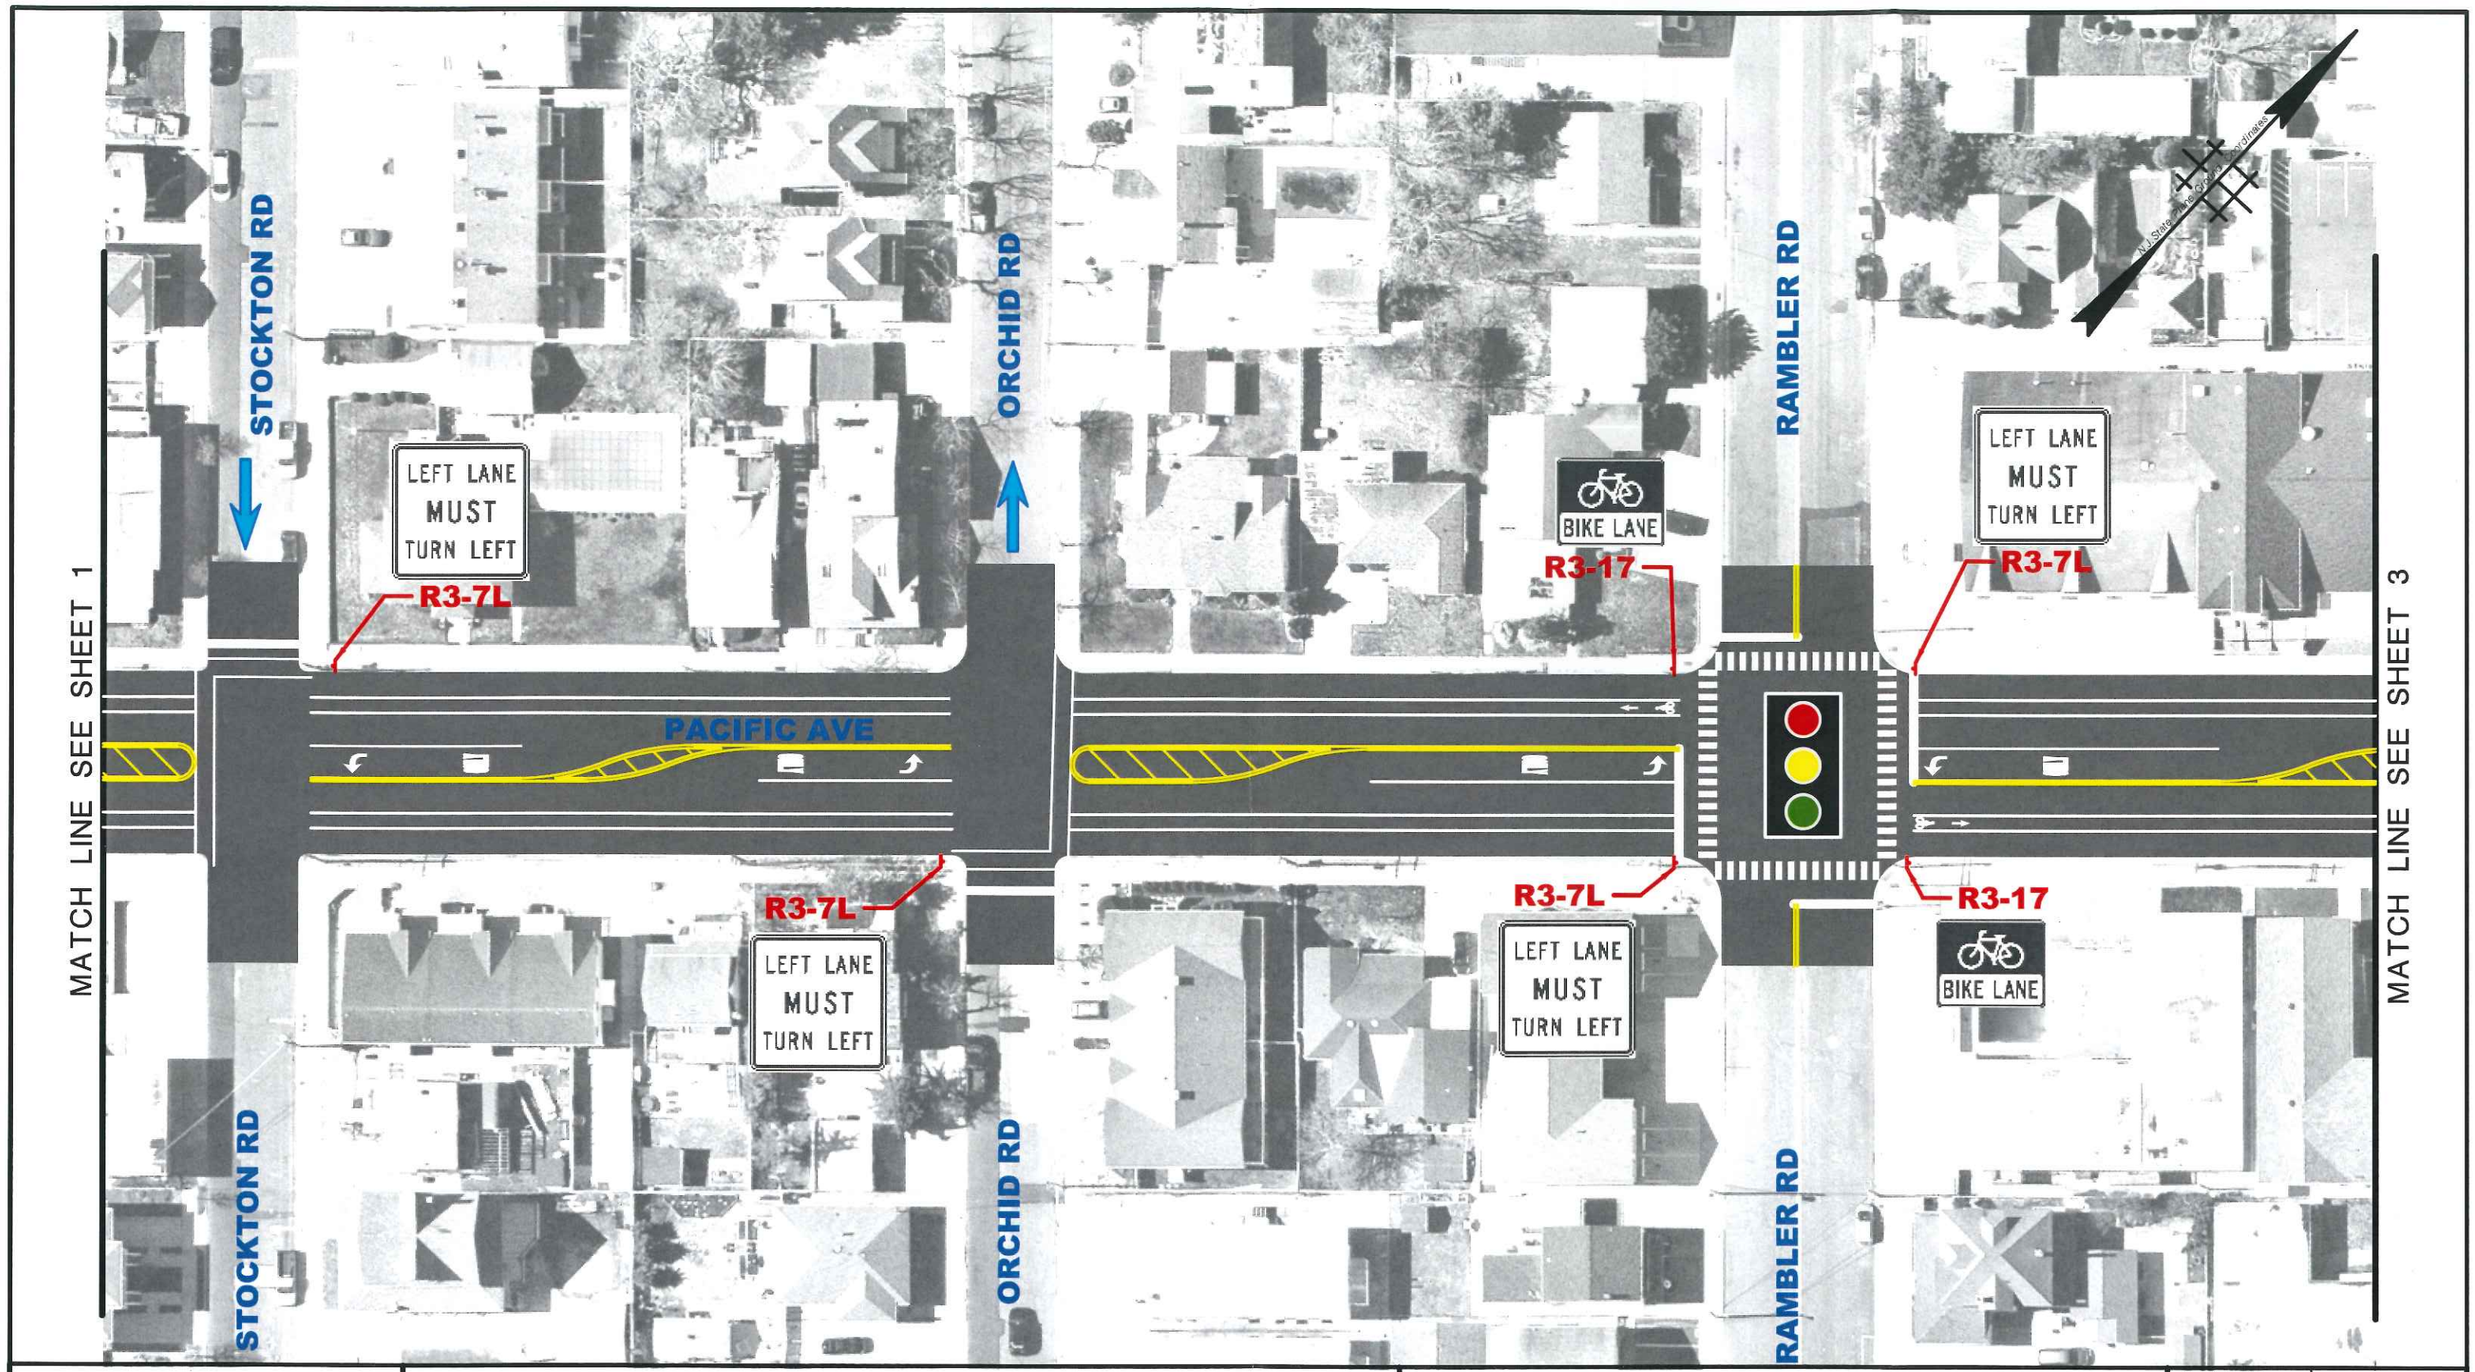

0 50' 100'

GRAPHIC SCALE

RBA
An NV5 Company

7 Campus Drive, Suite 300
Parsippany, New Jersey 07054-4404
Telephone (973) 946-5600 Fax (973) 984-5421
Certification of Authorization No. 24GA27930500

PACIFIC AVENUE
WILDWOOD CREST
STRIPING CONCEPT PLANS

BOROUGH OF WILDWOOD CREST | CAPE MAY COUNTY | NEW JERSEY

PROJECT NO 0000063	DATE 10/2016
DRAWN BY JWC	DESIGNED BY JO
SCALE 1"=50'	CHECKED BY JF
SHEET NO. 2 of 8	

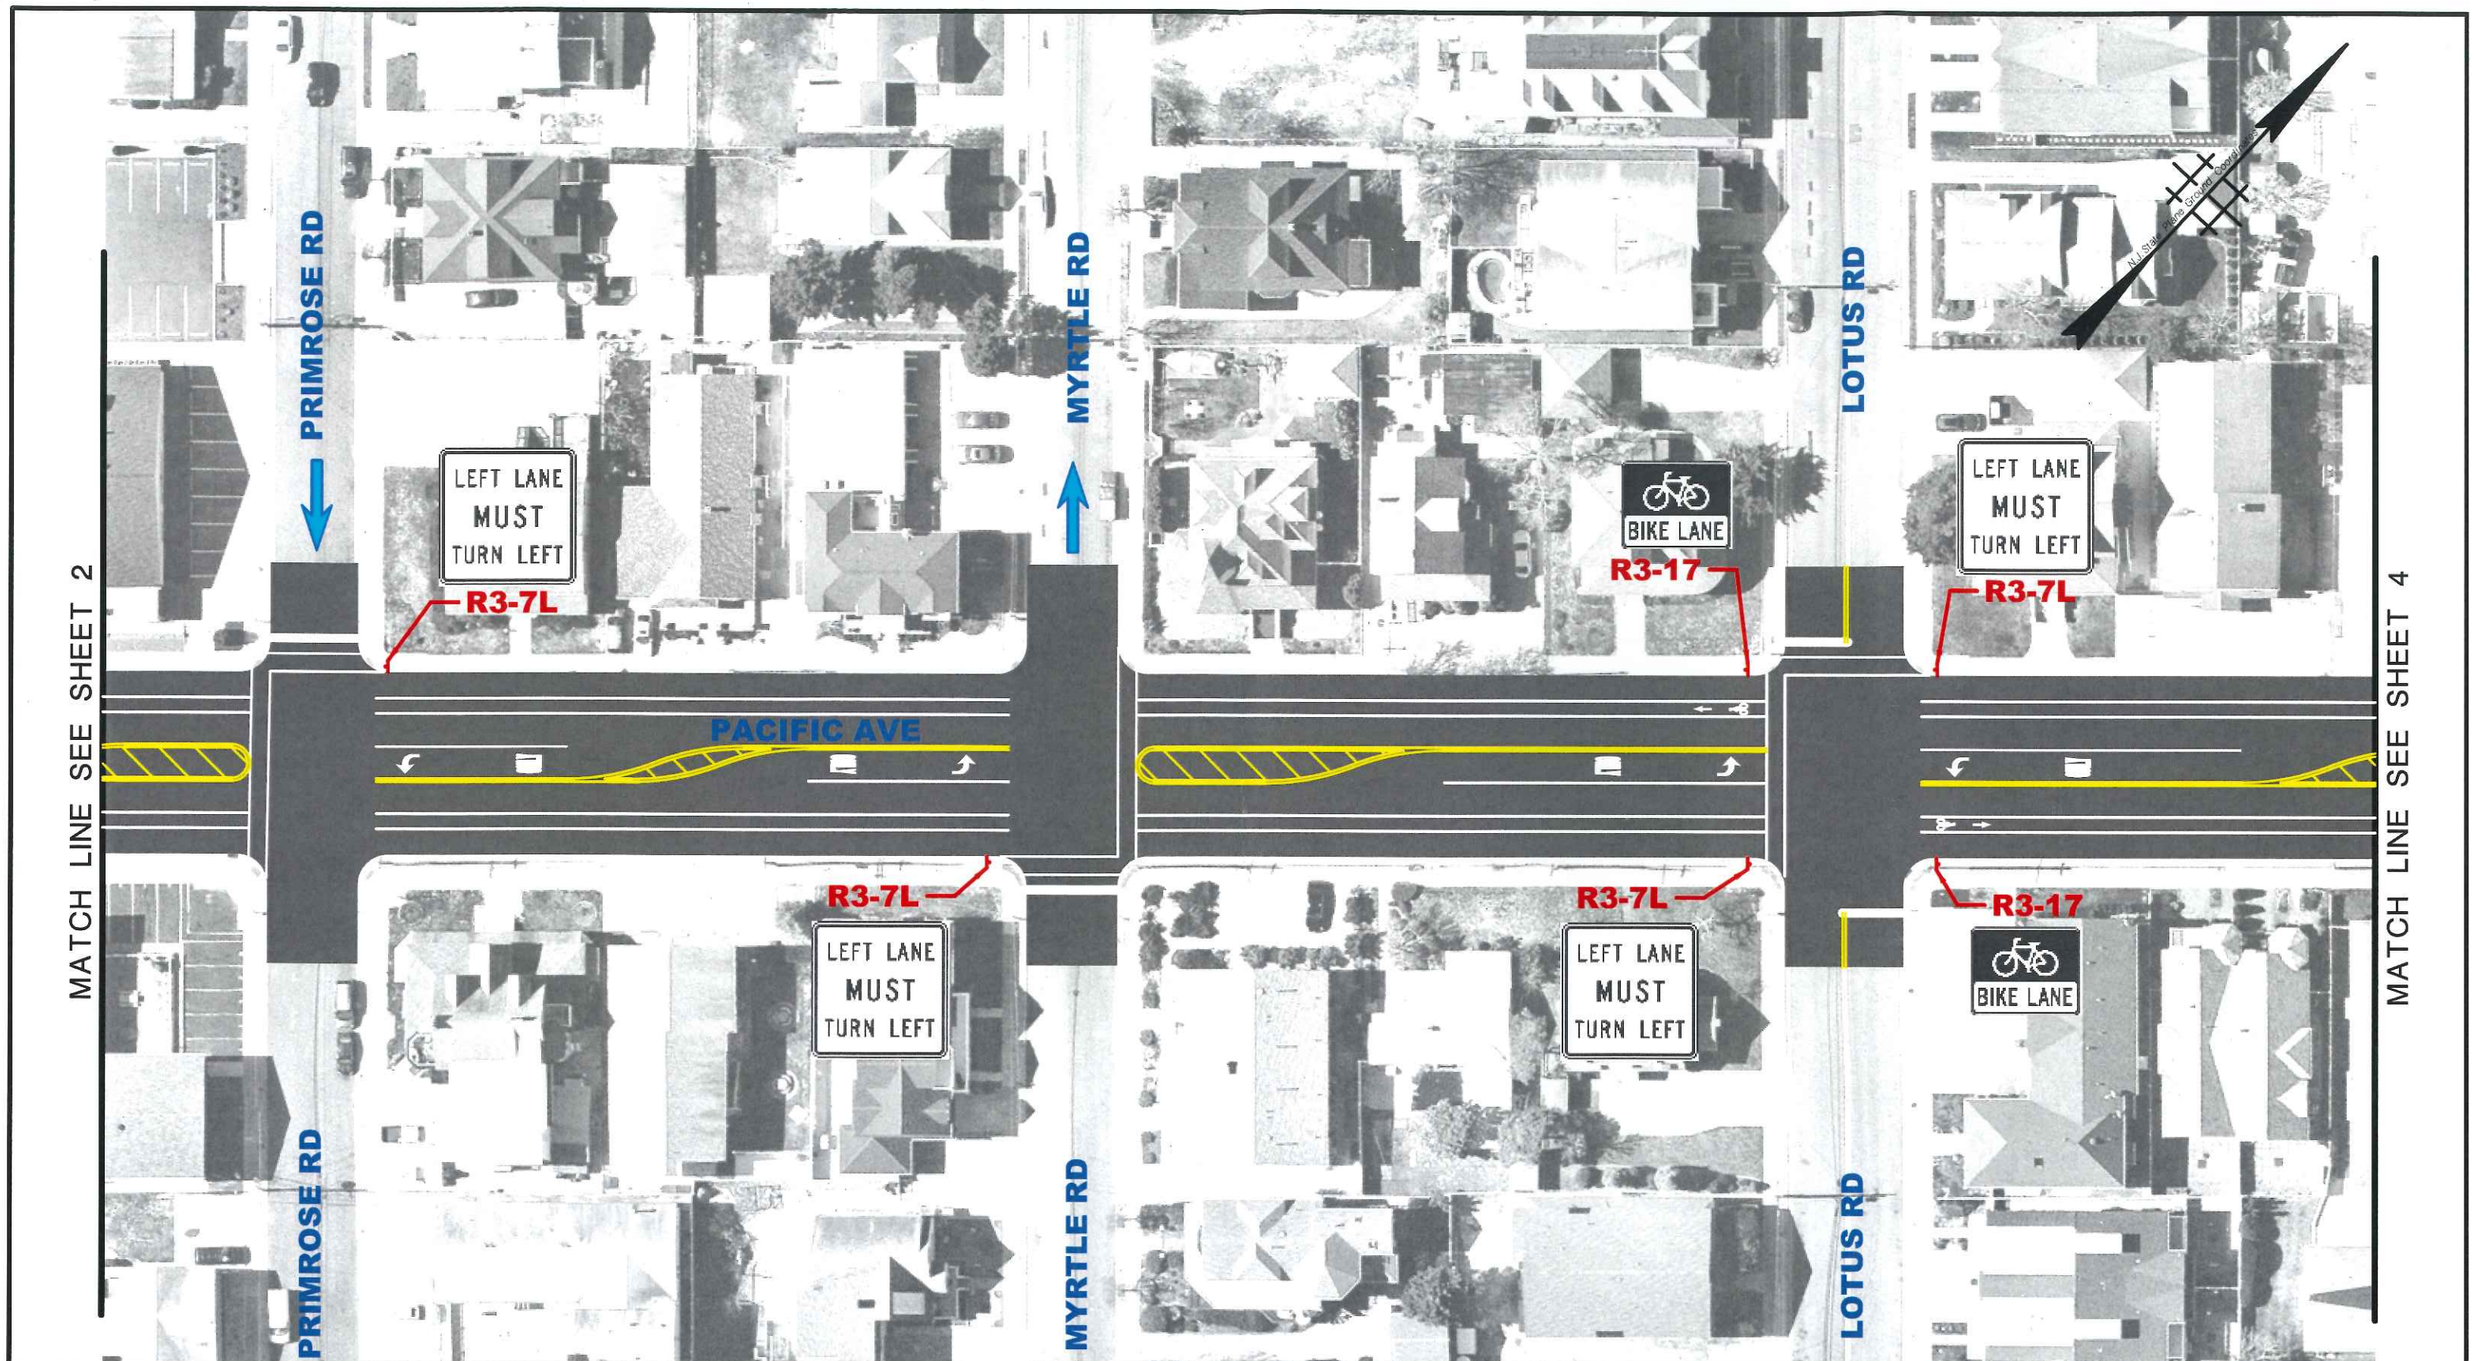

0 50' 100'

GRAPHIC SCALE

RBA
An NV5 Company

7 Campus Drive, Suite 300
Parsippany, New Jersey 07054-4404
Telephone (973) 946-5600 Fax (973) 984-5421
Certification of Authorization No. 24GA27930500

PACIFIC AVENUE
WILDWOOD CREST
STRIPING CONCEPT PLANS

BOROUGH OF WILDWOOD CREST — CAPE MAY COUNTY — NEW JERSEY

PROJECT NO	DATE
0000063	10/2016
DRAWN BY: JWC	DESIGNED BY: JO
SCALE: 1"=50'	CHECKED BY: JF
SHEET NO. 3 of 8	

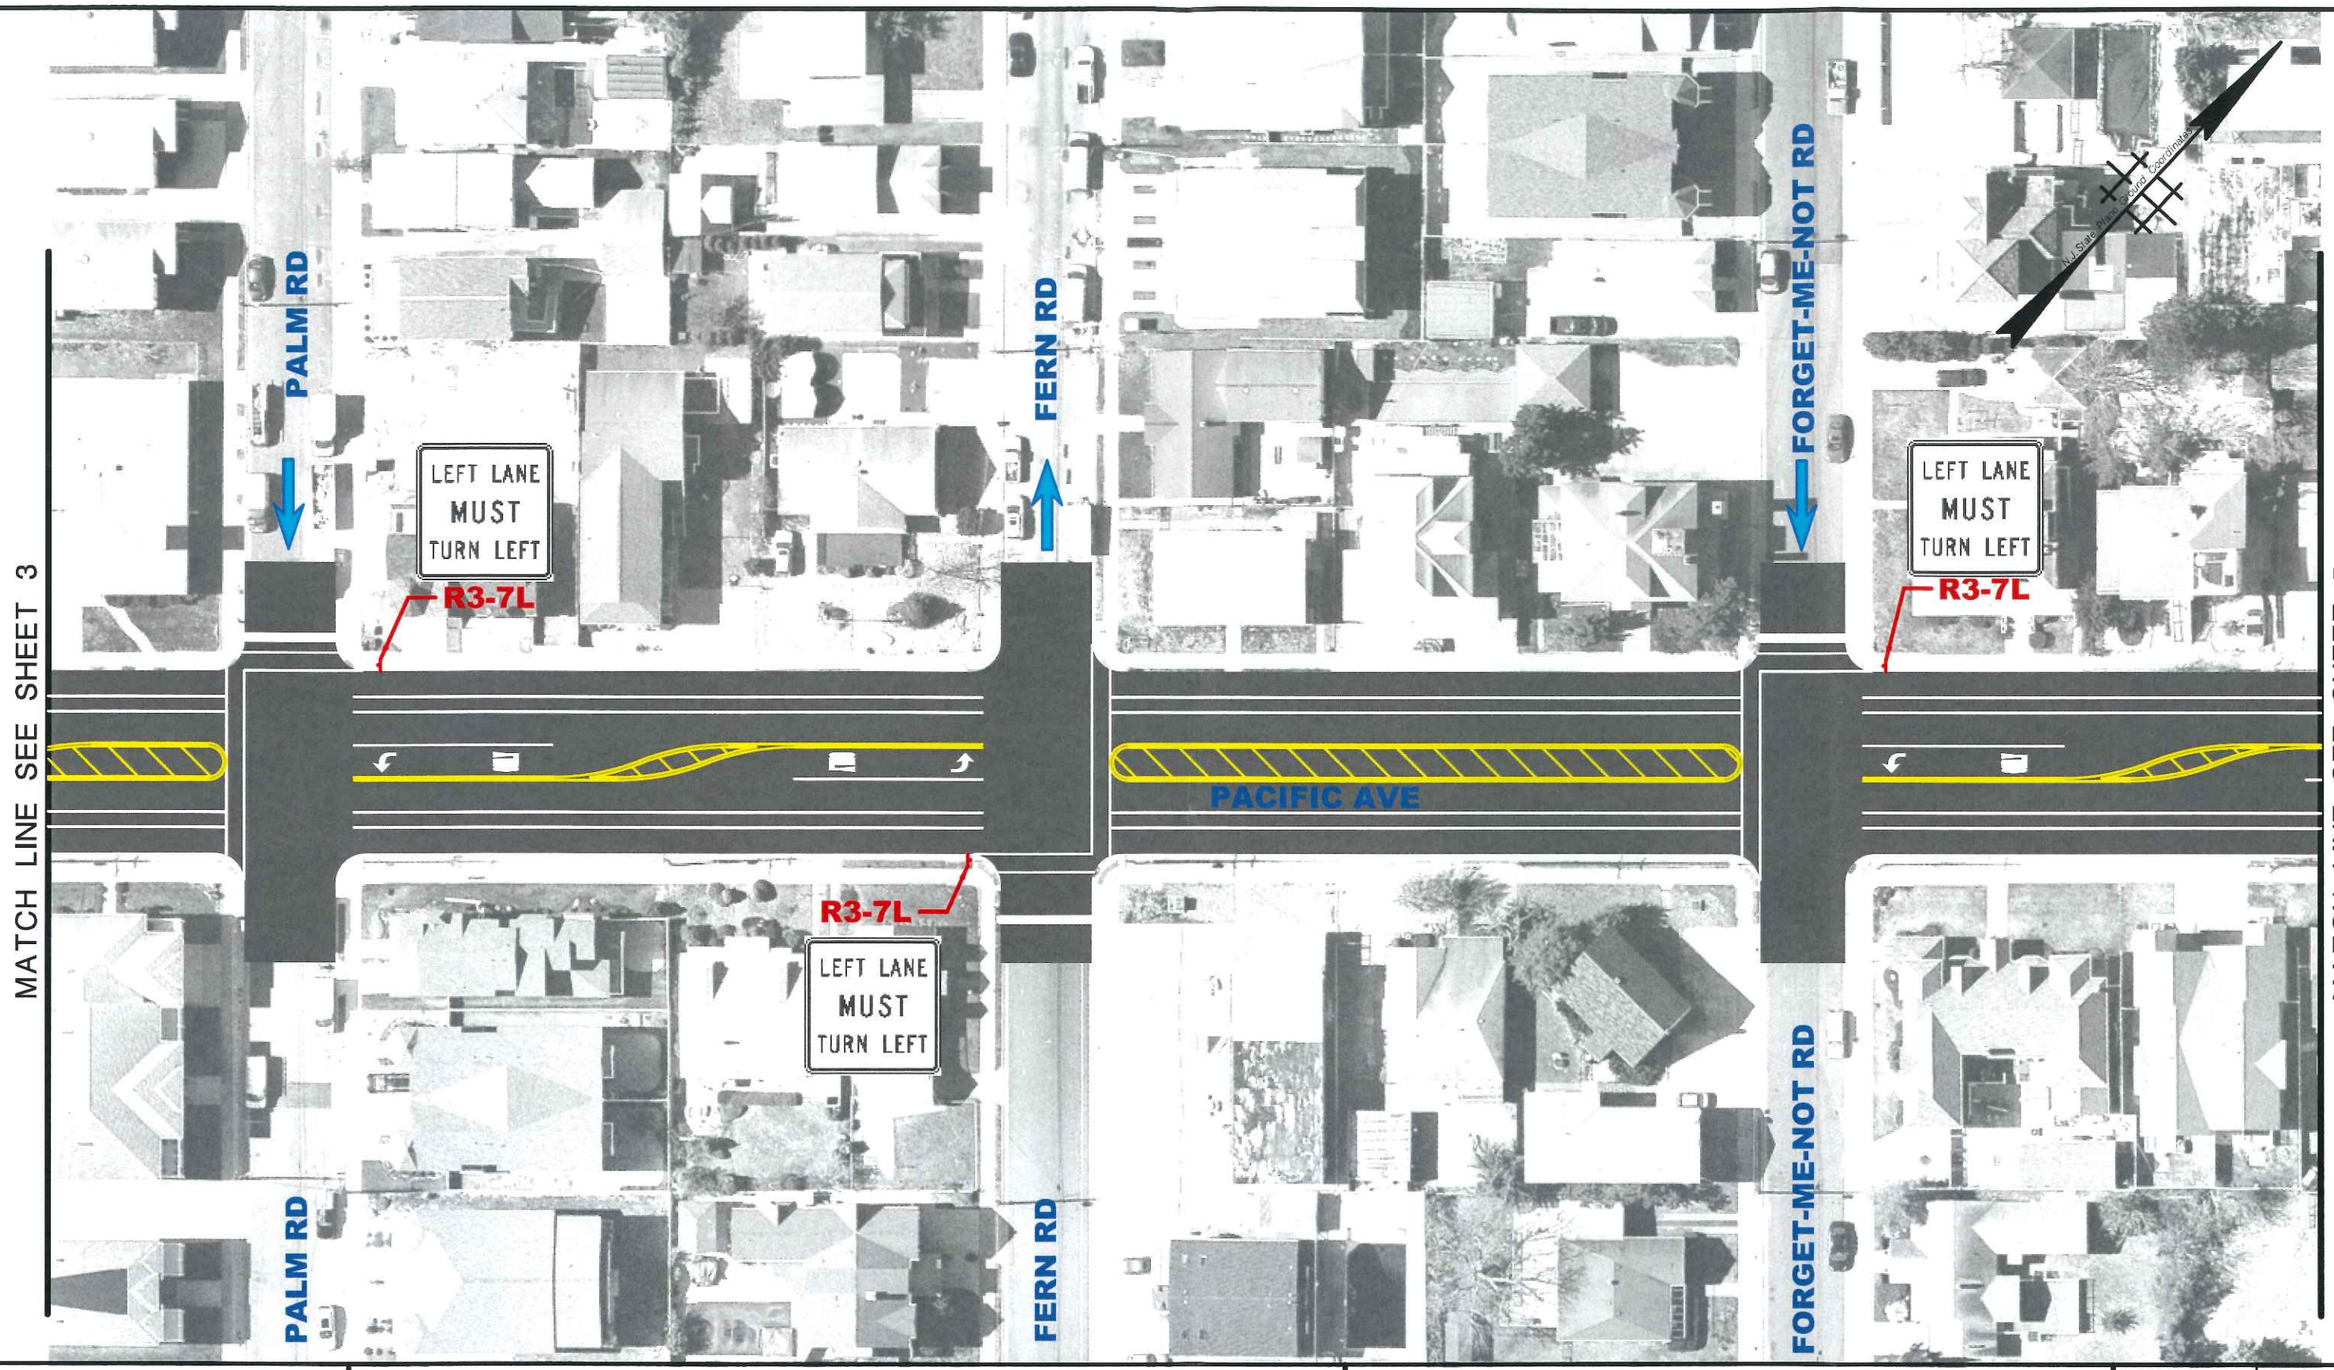

0 50' 100'

GRAPHIC SCALE

RBA
An NV5 Company

7 Campus Drive, Suite 300
Parsippany, New Jersey 07054-4404
Telephone (973) 946-5600 Fax (973) 984-5421
Certification of Authorization No. 24GA27930500

PACIFIC AVENUE
WILDWOOD CREST
STRIPING CONCEPT PLANS

BOROUGH OF WILDWOOD CREST | CAPE MAY COUNTY | NEW JERSEY

PROJECT NO 0000063	DATE 10/2016
DRAWN BY JWC	DESIGNED BY JO
SCALE 1"=50'	CHECKED BY JF
SHEET NO. 4 of 8	

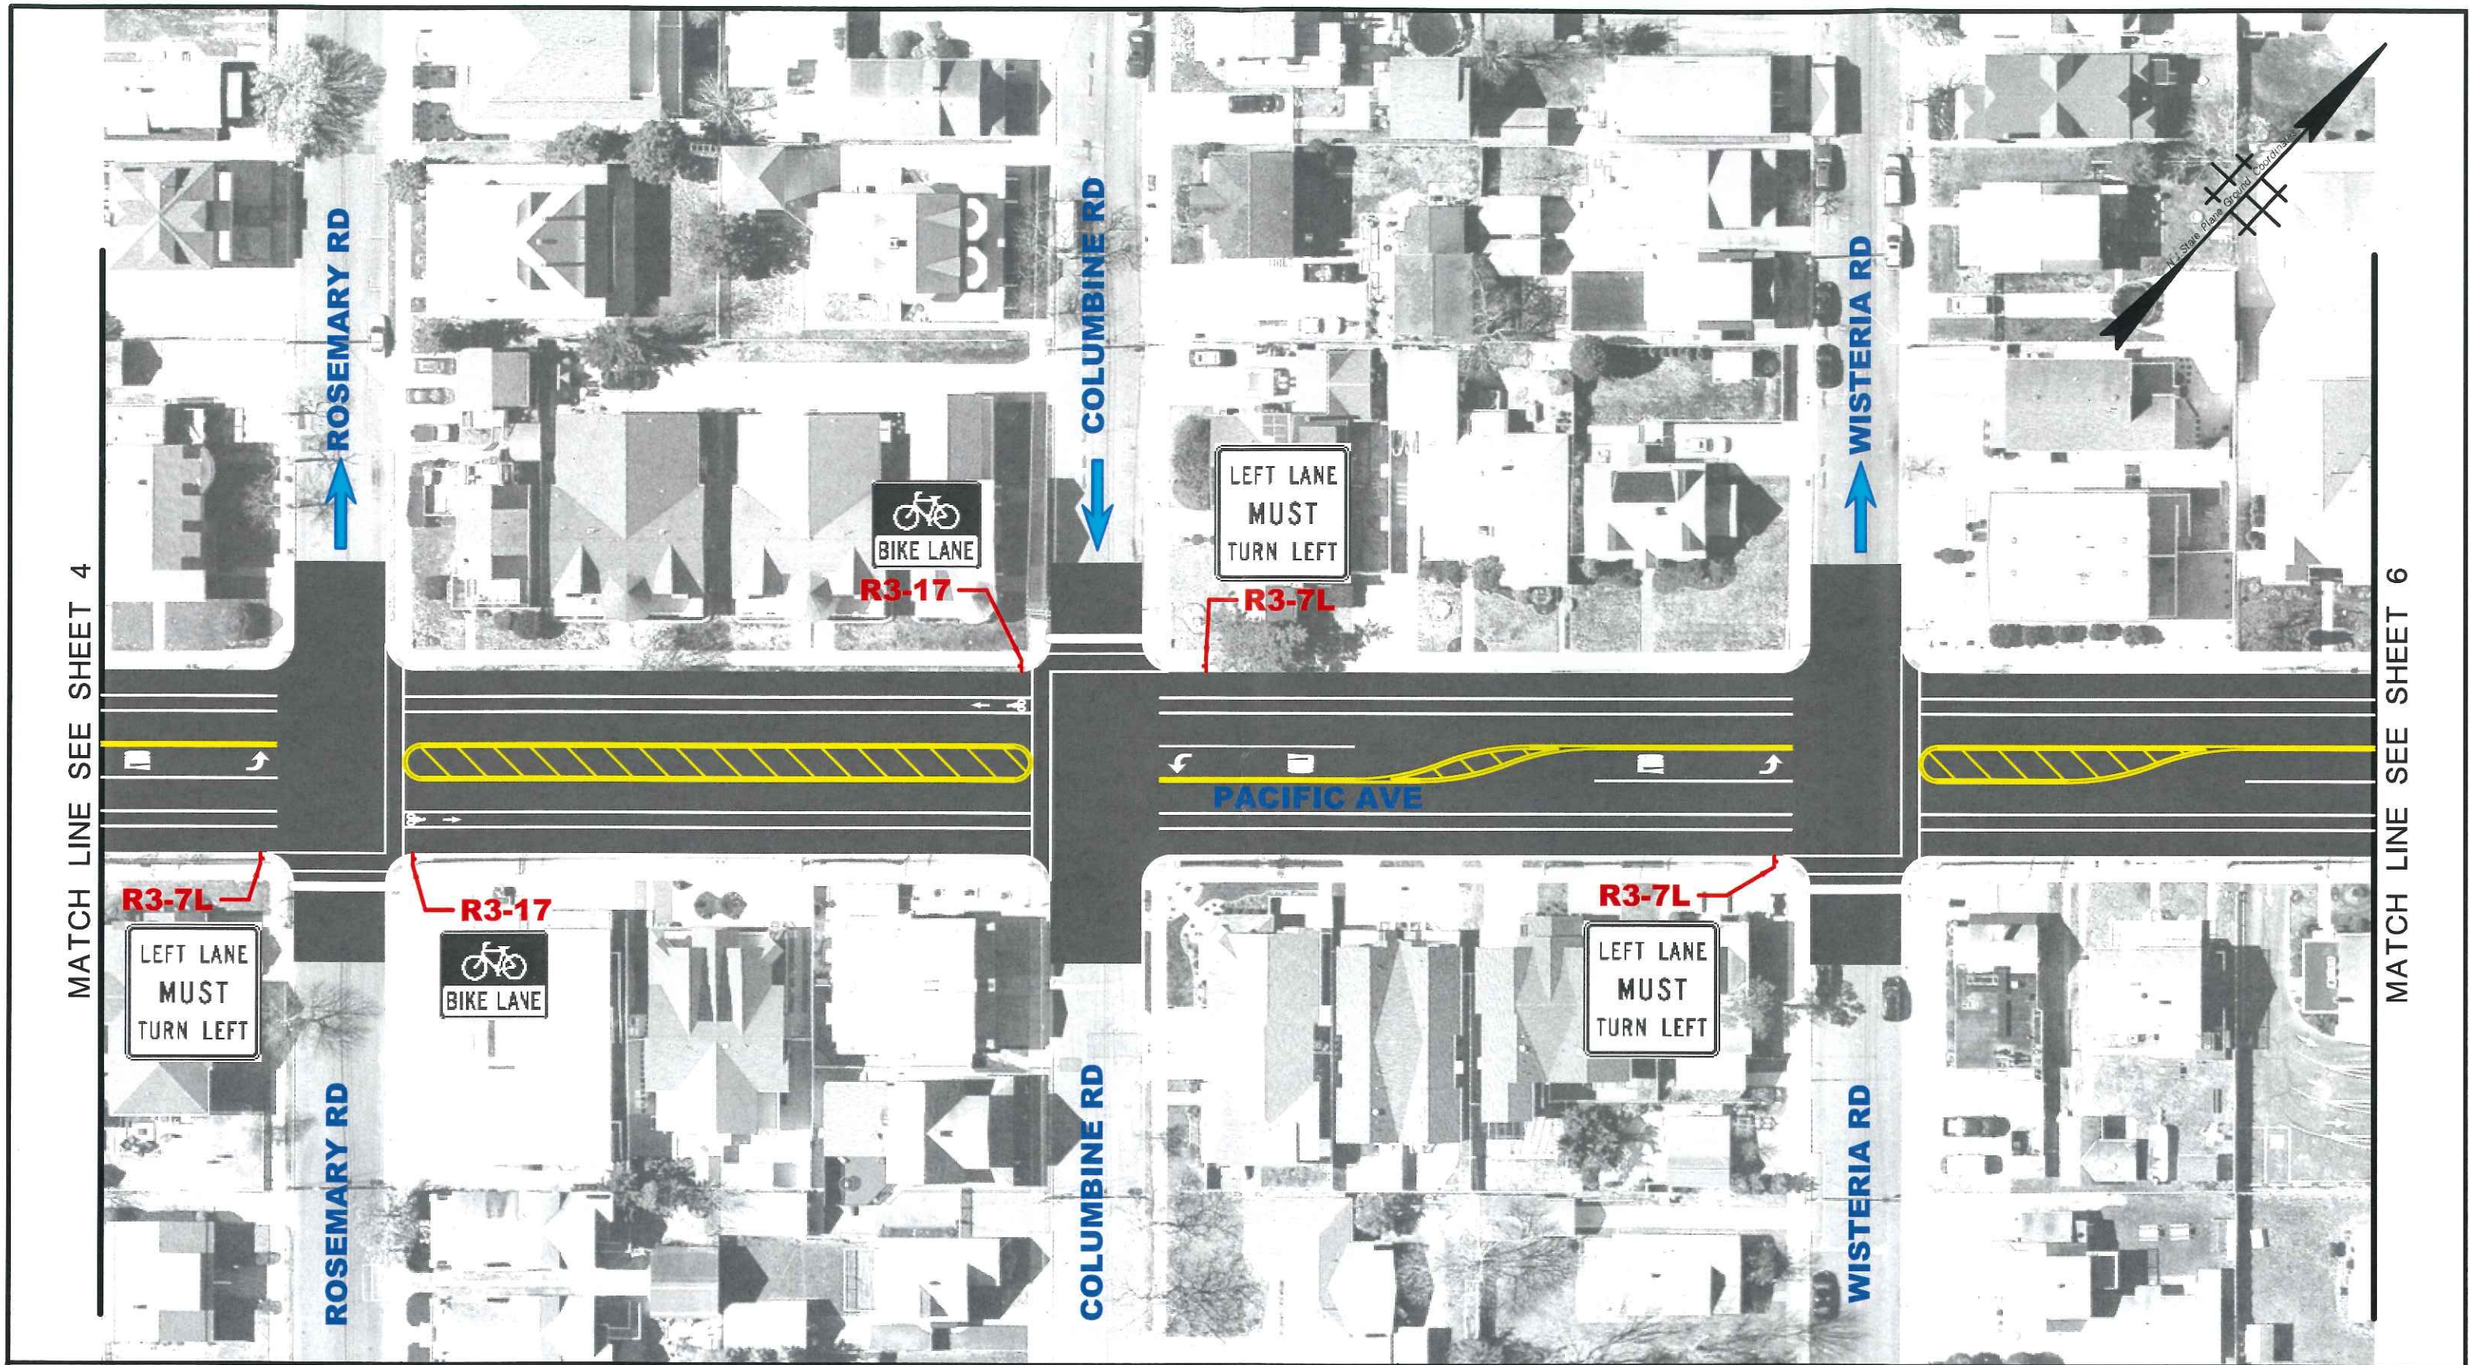

0 50' 100'

GRAPHIC SCALE

RBA
An NV5 Company

7 Campus Drive, Suite 300
Parsippany, New Jersey 07054-4404
Telephone (973) 946-5600 Fax (973) 984-5421
Certification of Authorization No. 24GA27930500

PACIFIC AVENUE
WILDWOOD CREST
STRIPING CONCEPT PLANS

BOROUGH OF WILDWOOD CREST | CAPE MAY COUNTY | NEW JERSEY

PROJECT NO	DATE
0000063	10/2016
DRAWN BY	DESIGNED BY
JWC	JO
SCALE	CHECKED BY
1"=50'	JF
SHEET NO. 5 of 8	

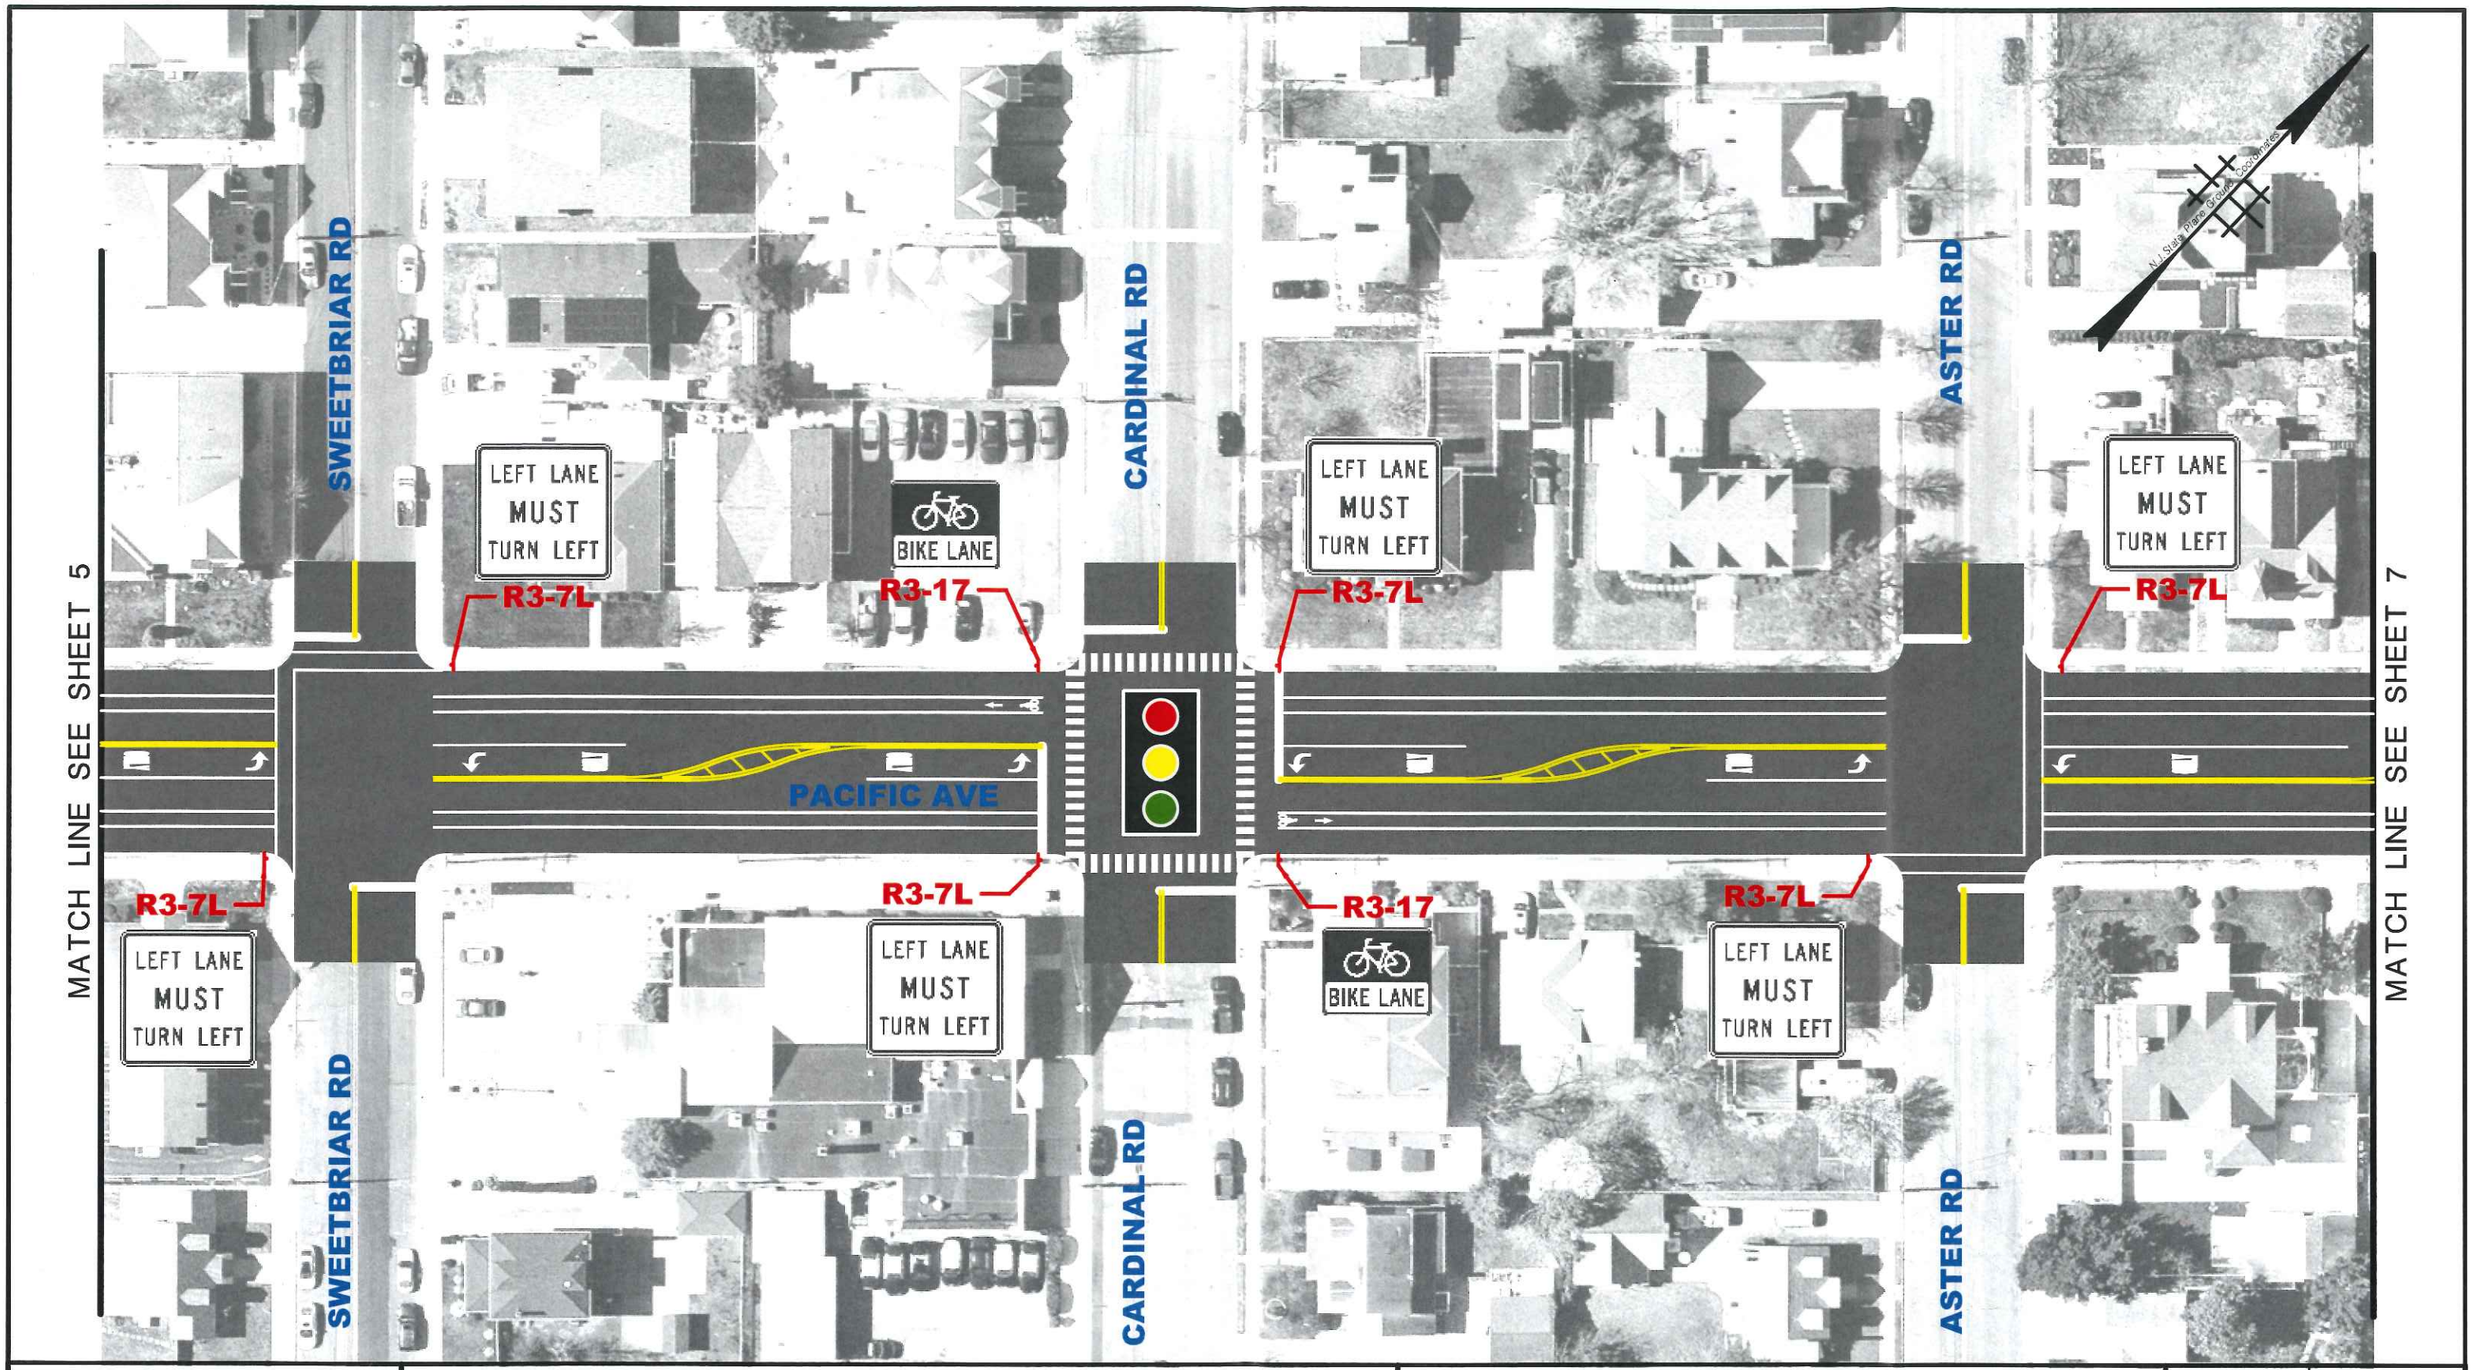

0 50' 100'

GRAPHIC SCALE

RBA
An NV5 Company

7 Campus Drive, Suite 300
Parsippany, New Jersey 07054-4404
Telephone (973) 946-5600 Fax (973) 984-5421
Certification of Authorization No. 24GA27930500

PACIFIC AVENUE
WILDWOOD CREST
STRIPING CONCEPT PLANS

BOROUGH OF WILDWOOD CREST | CAPE MAY COUNTY | NEW JERSEY

PROJECT NO 0000063	DATE 10/2016
DRAWN BY JWC	DESIGNED BY JO
SCALE 1"=50'	CHECKED BY JF
SHEET NO. 6 of 8	

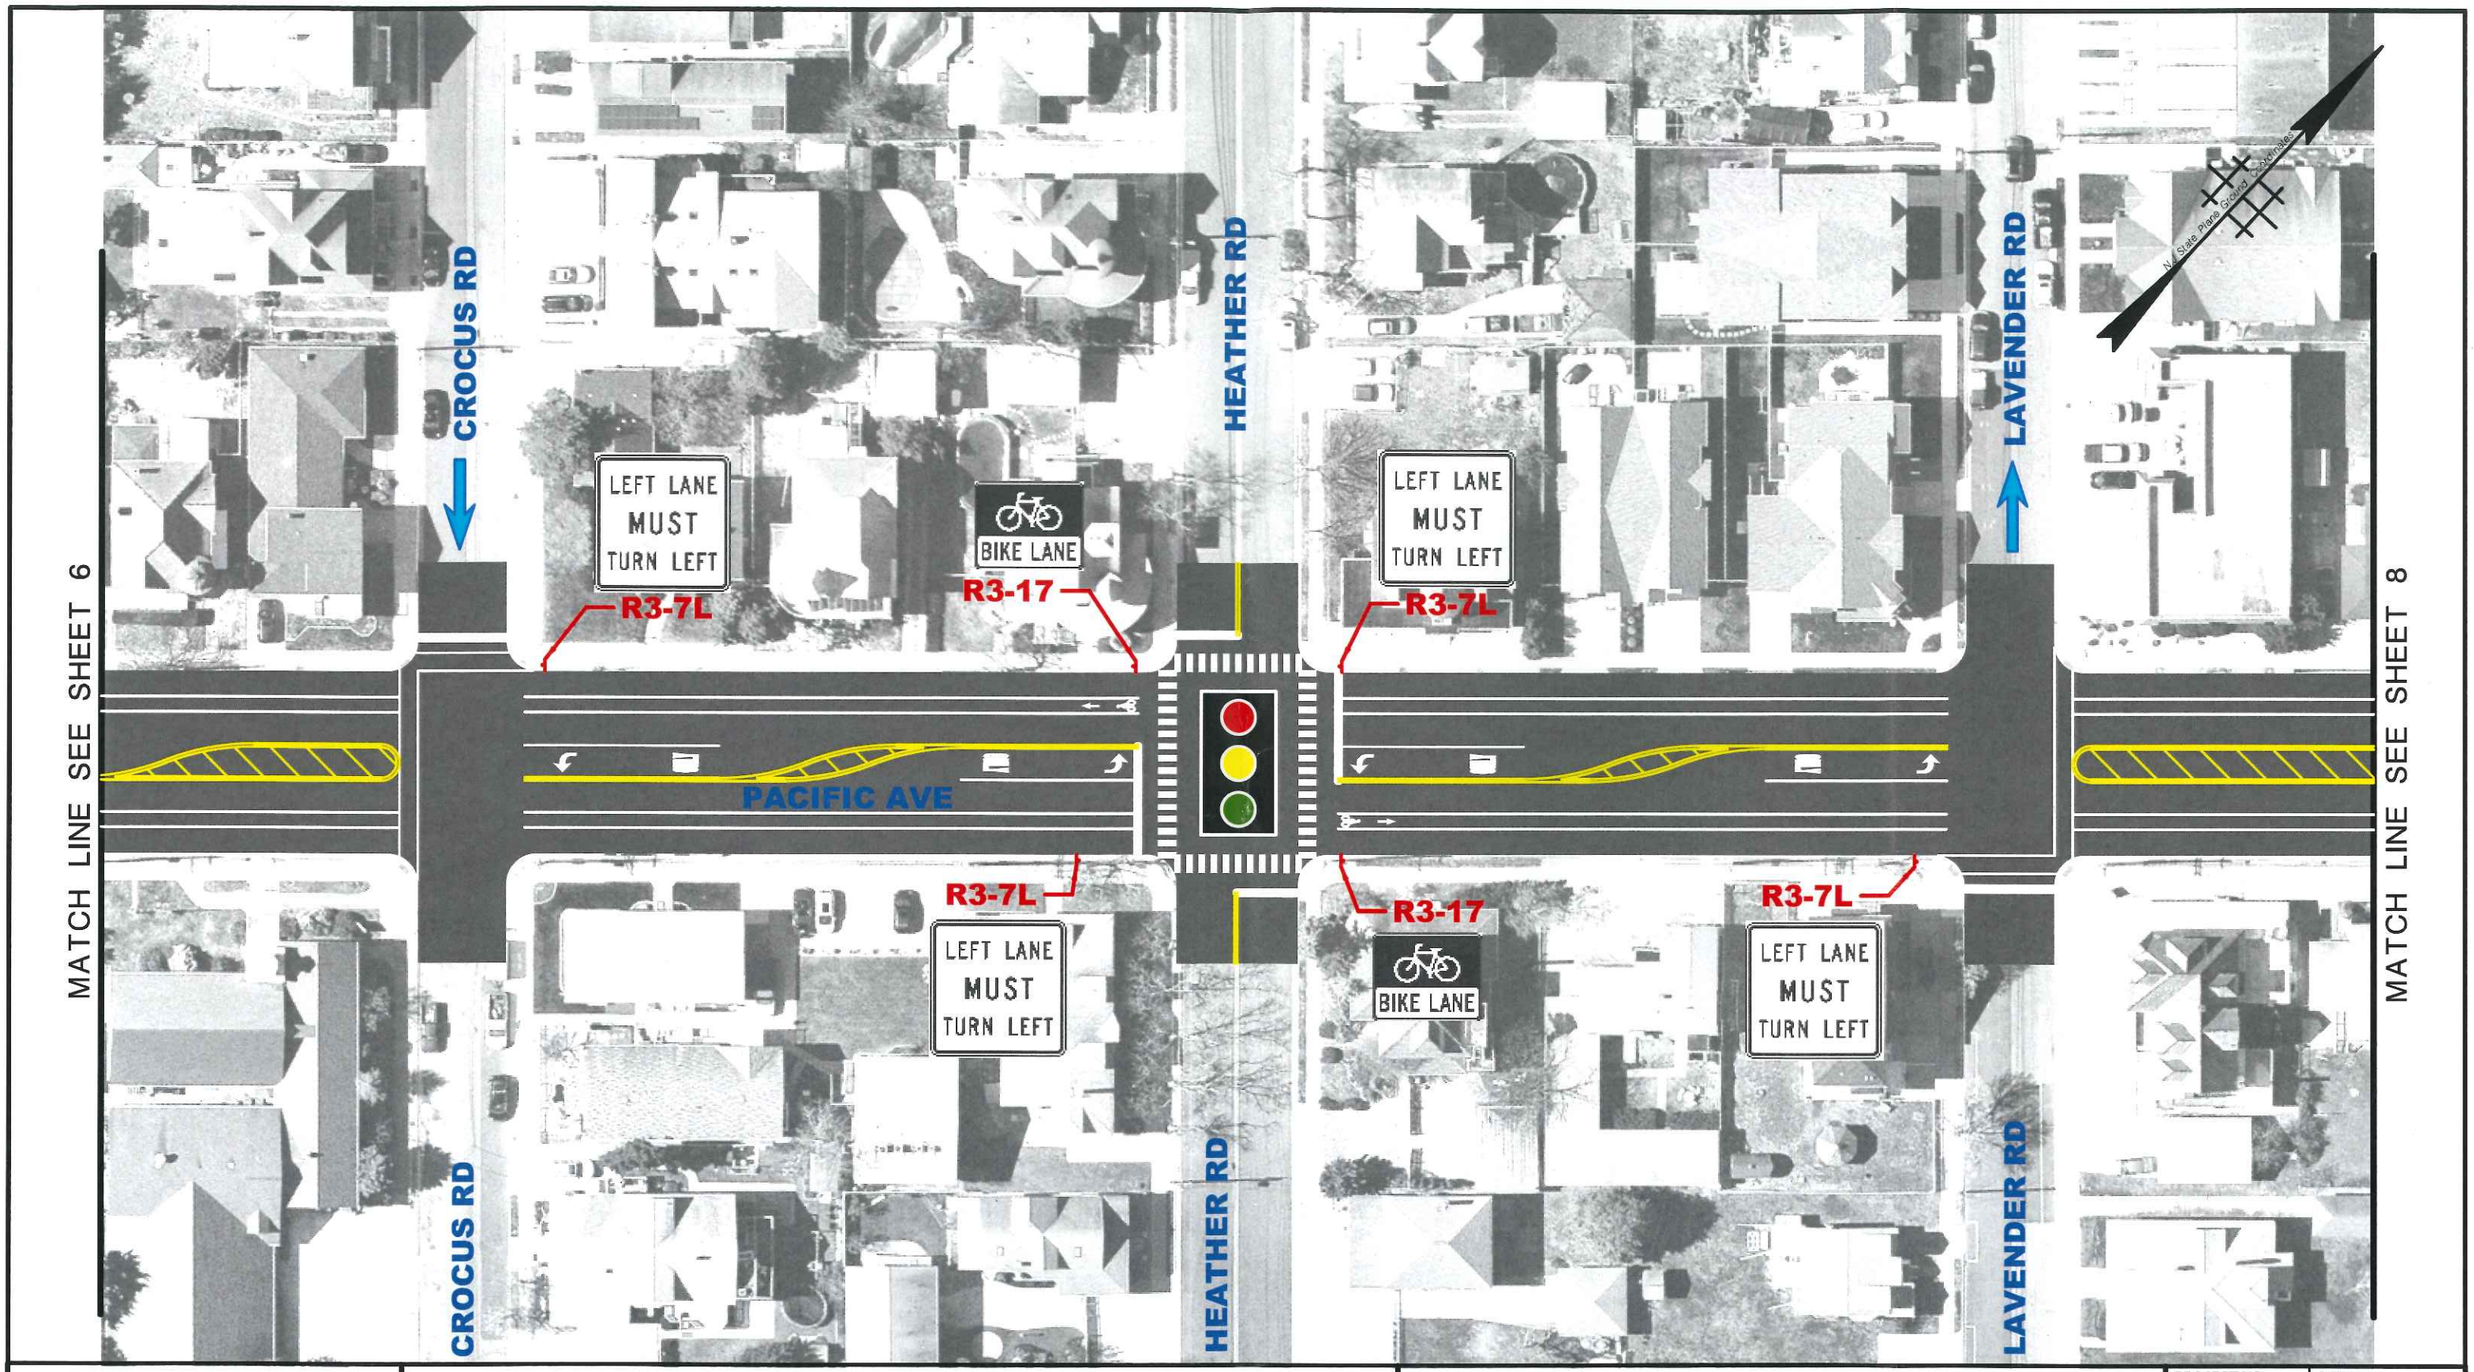

0 50' 100'

GRAPHIC SCALE

RBA
An NV5 Company

7 Campus Drive, Suite 300
Parsippany, New Jersey 07054-4404
Telephone (973) 946-5600 Fax (973) 984-5421
Certification of Authorization No. 24GA27930500

PACIFIC AVENUE
WILDWOOD CREST
STRIPING CONCEPT PLANS

BOROUGH OF WILDWOOD CREST | CAPE MAY COUNTY | NEW JERSEY

PROJECT NO 0000063	DATE 10/2016
DRAWN BY JWC	DESIGNED BY JO
SCALE 1"=50'	CHECKED BY JF
SHEET NO. 7 of 8	

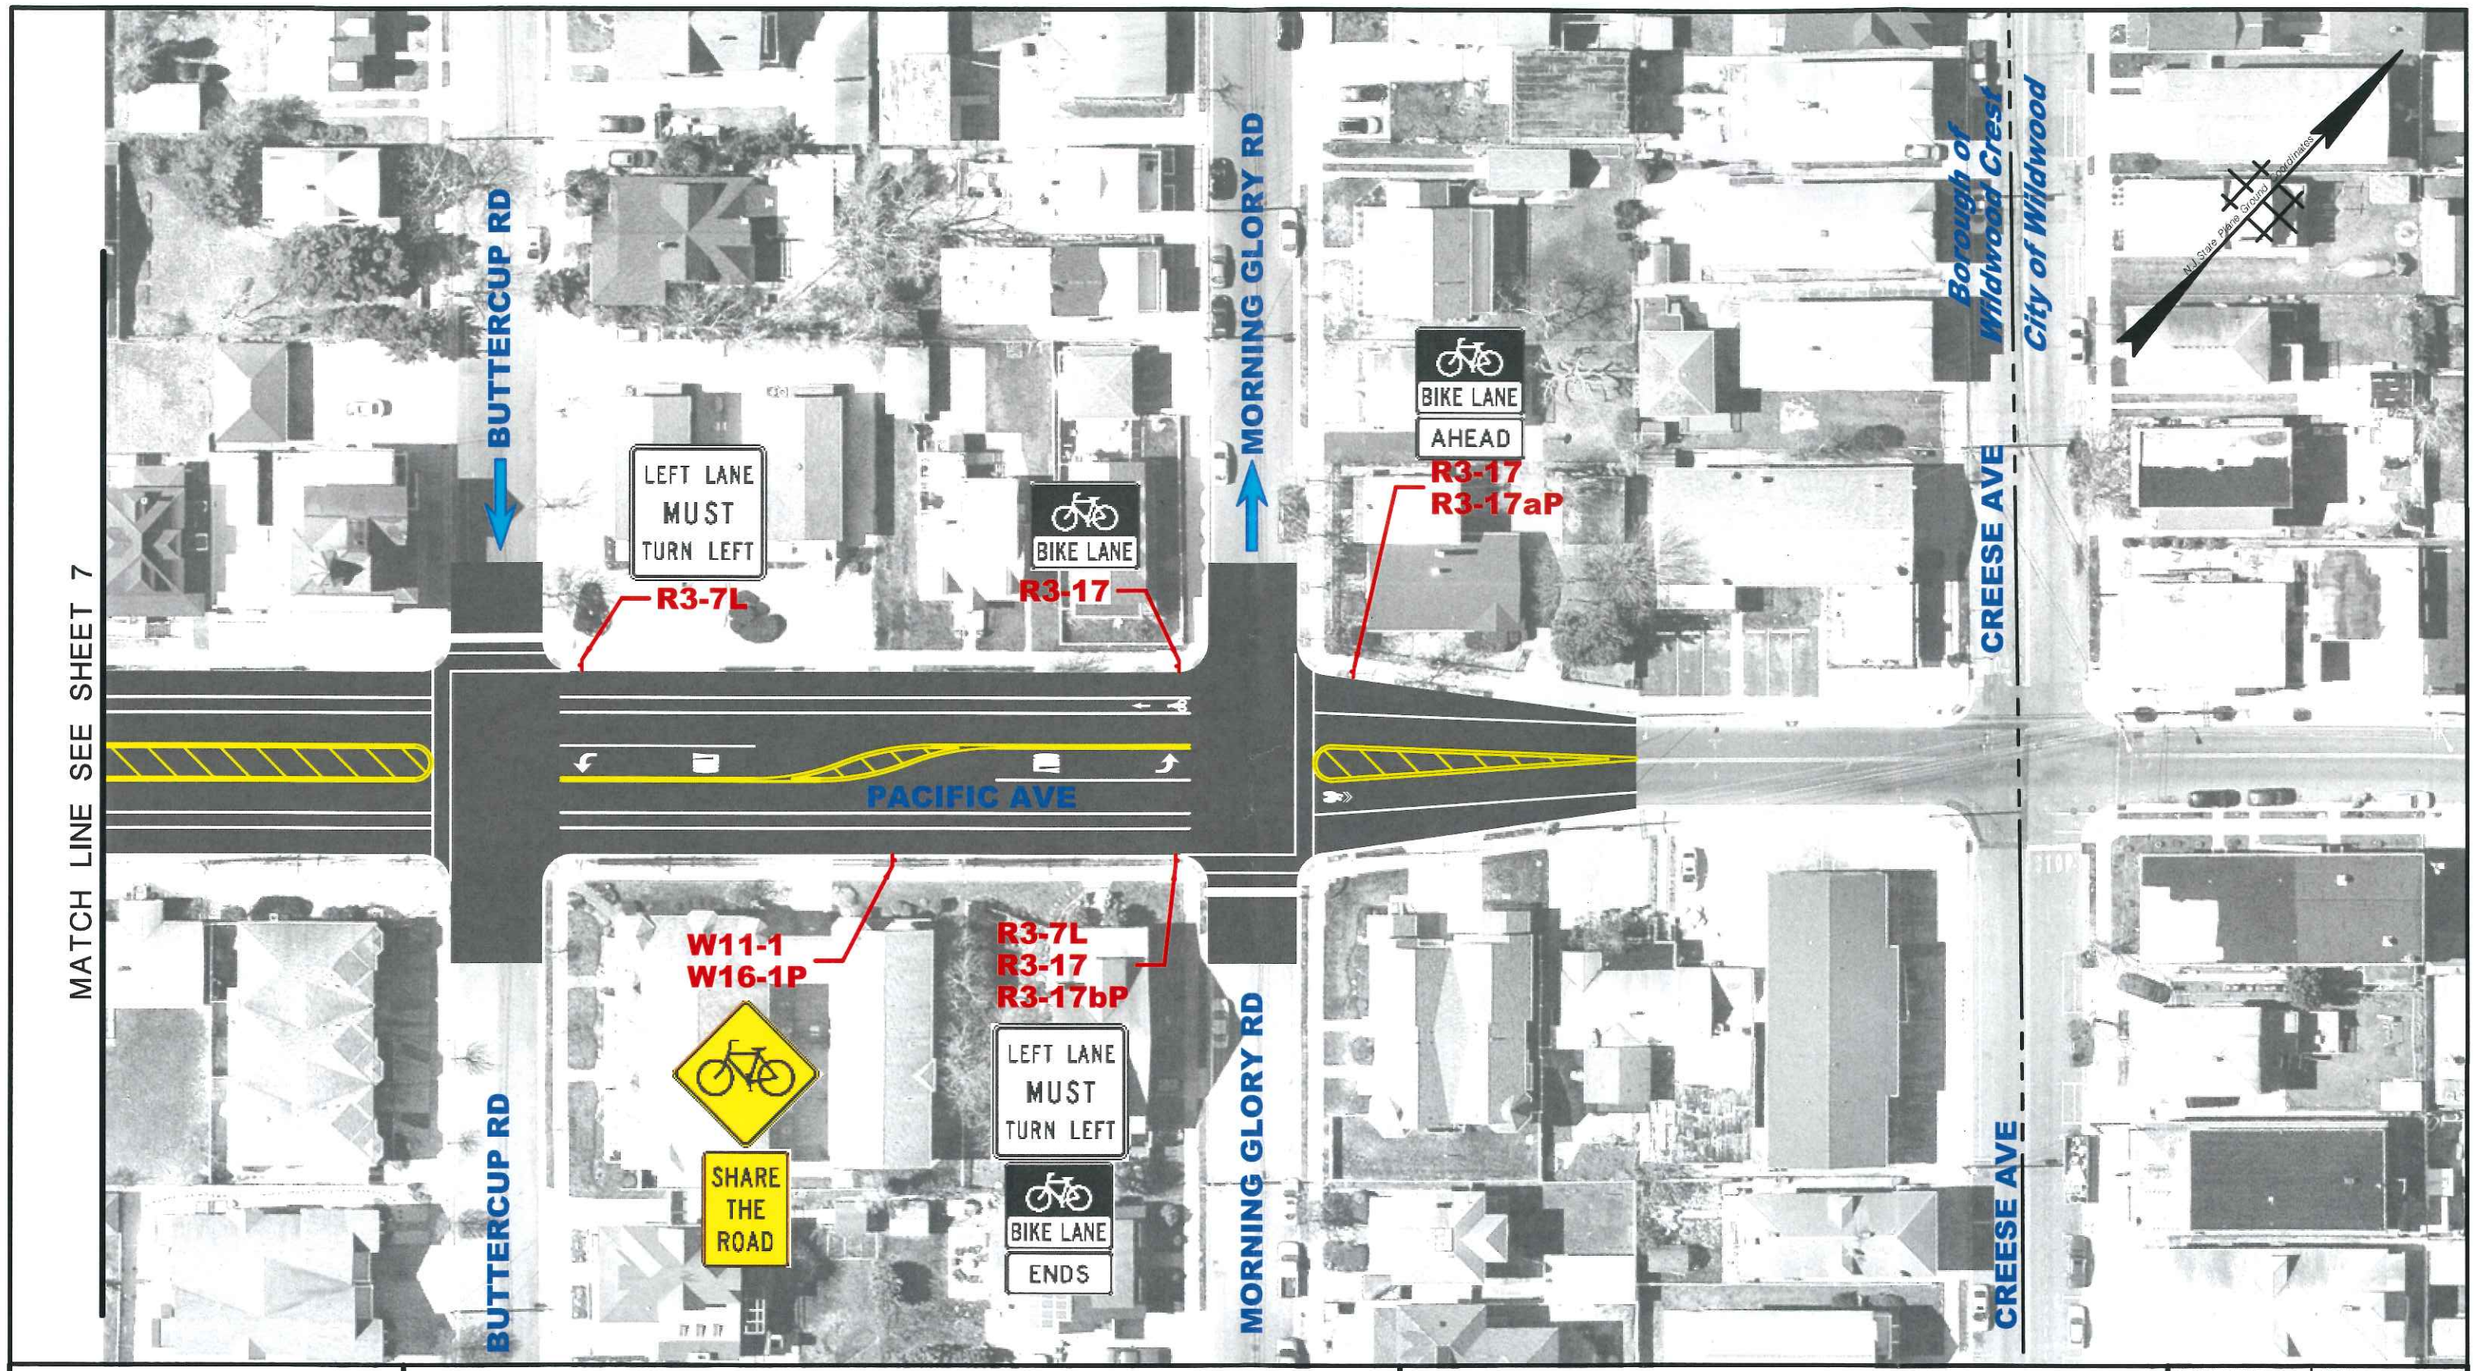

0 50' 100'

GRAPHIC SCALE

RBA
An NV5 Company

7 Campus Drive, Suite 300
Parsippany, New Jersey 07054-4404
Telephone (973) 946-5600 Fax (973) 984-5421
Certification of Authorization No. 24GA27930500

PACIFIC AVENUE
WILDWOOD CREST
STRIPING CONCEPT PLANS

BOROUGH OF WILDWOOD CREST | CAPE MAY COUNTY | NEW JERSEY

PROJECT NO	DATE
0000063	10/2016
DRAWN BY	DESIGNED BY
JWC	JO
SCALE	CHECKED BY
1"=50'	JF
SHEET NO.	
8 of 8	